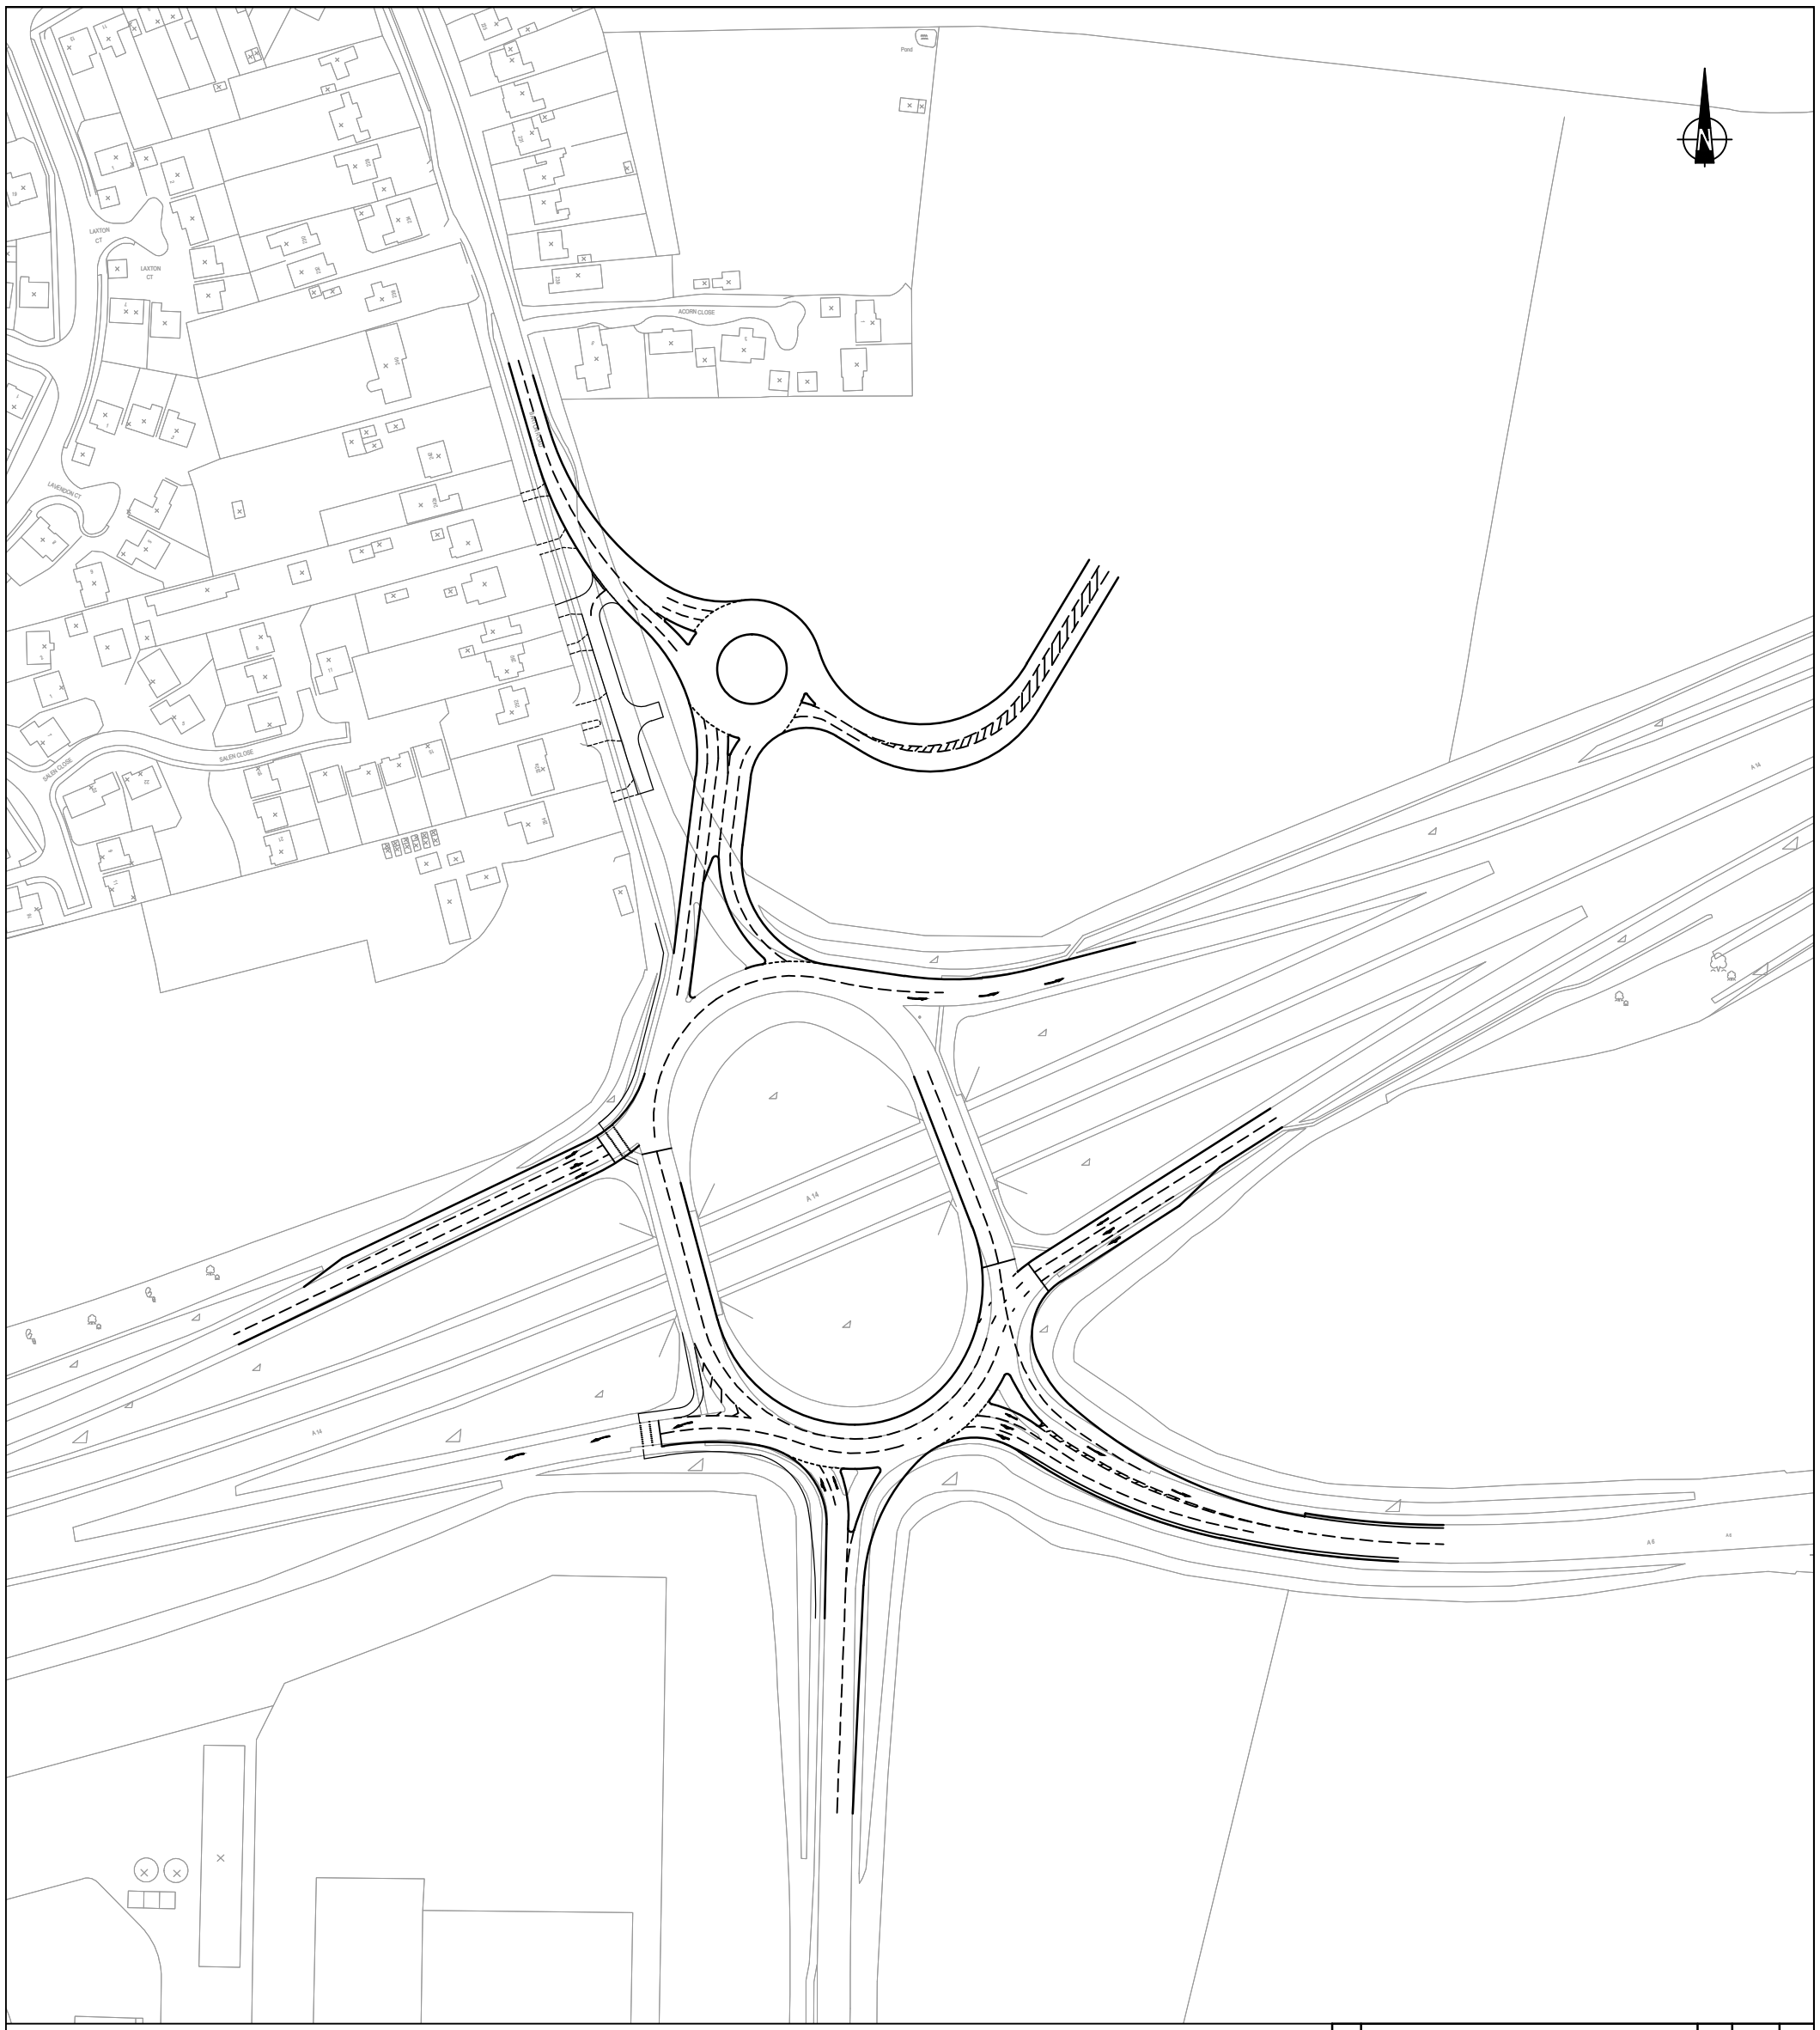

Mark	Revision	Drawn	Date	Chkd

SCALING NOTE: Do not scale from this drawing. If in doubt, ask.

UTILITIES NOTE: The position of any existing public or private sewers, utility services, plant or apparatus shown on this drawing is believed to be correct, but no warranty to this is expressed or implied. Other such plant or apparatus may also be present but not shown. The Contractor is therefore advised to undertake his own investigation where the presence of any existing sewers, services, plant or apparatus may affect his operations.

Drawing Issue Status

INFORMATION

EAST KETTERING

A14 JUNCTION 10
INTERIM IMPROVEMENTS

Client

ALLEDGE BROOK LTD.

Date of 1st Issue: 11.09.13	Drawn by: SB
A1 Scale: 1:1000	Checked by: RSH
Drawing Number: 25134/001/038	Revision: -

Offices throughout the UK and Europe
www.peterbrett.com
© Peter Brett Associates LLP
NORTHAMPTON
Tel: 01604 878300

Reproduced from/based upon Ordnance Survey material with the permission of Ordnance Survey ® on behalf of The Controller of Her Majesty's Stationery Office. © Crown Copyright.
Unauthorised reproduction infringes Crown Copyright and may lead to prosecution or civil proceedings.
Licence No. 100021575 Year of Publication 2012 Owner/Purchaser of Mapping PBA LLP