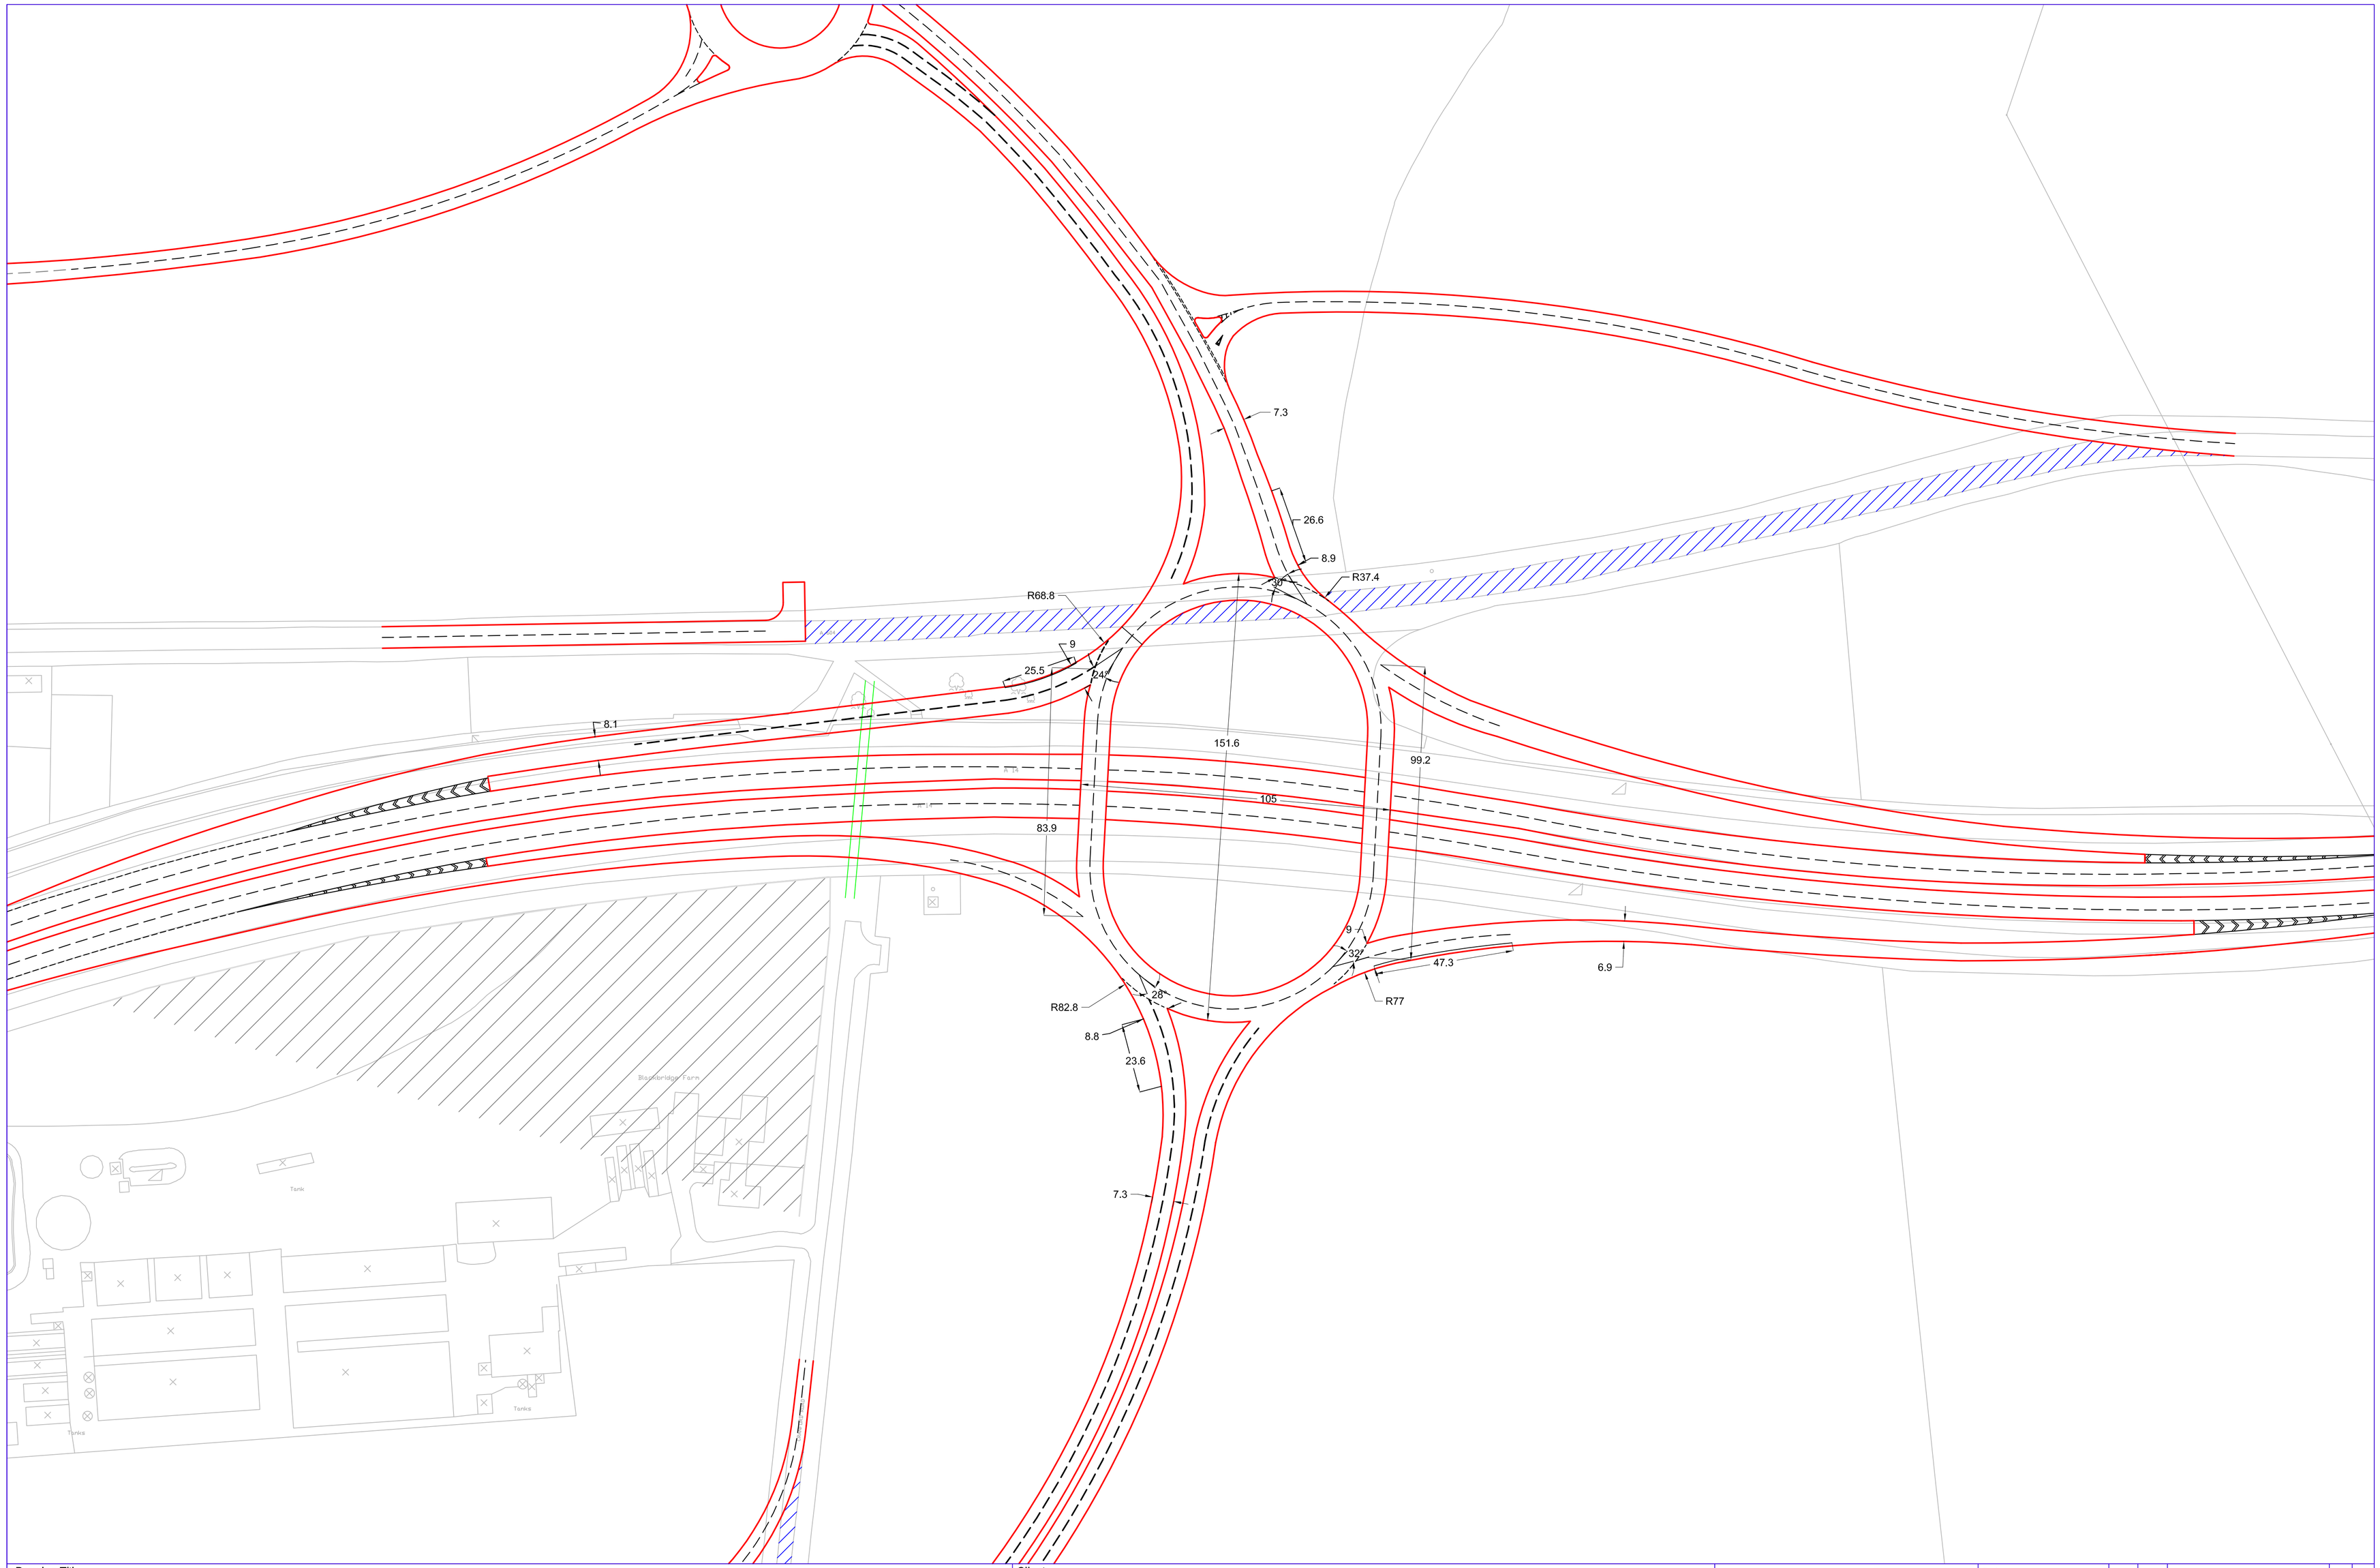

Drawing Title

J10a Design to be taken forward

Client

ALLEDGE BROOK

Job Title

DEVELOPMENT EAST
OF KETTERING

West Street House
West Street
Newbury
RG14 1BD

T 01635 35670
F 01635 32752
www.cbuchanan.co.uk

COLIN BUCHANAN

Scale:	1:1000@A1
Designed by:	DSJ
Drawn by:	DSJ
Chkd/Appd:	DJF
1st Issued:	JUN 09
Job No:	136171

Rev	Date	Amendment	Des.	Dm.

Drg No: 136171-OS-025

Rev A

E:\Development\Project\13617X_Kettering Post Submission\00JANUARY 2009\External Junction Work\Cad\136171-OS-025_Rev A.dwg